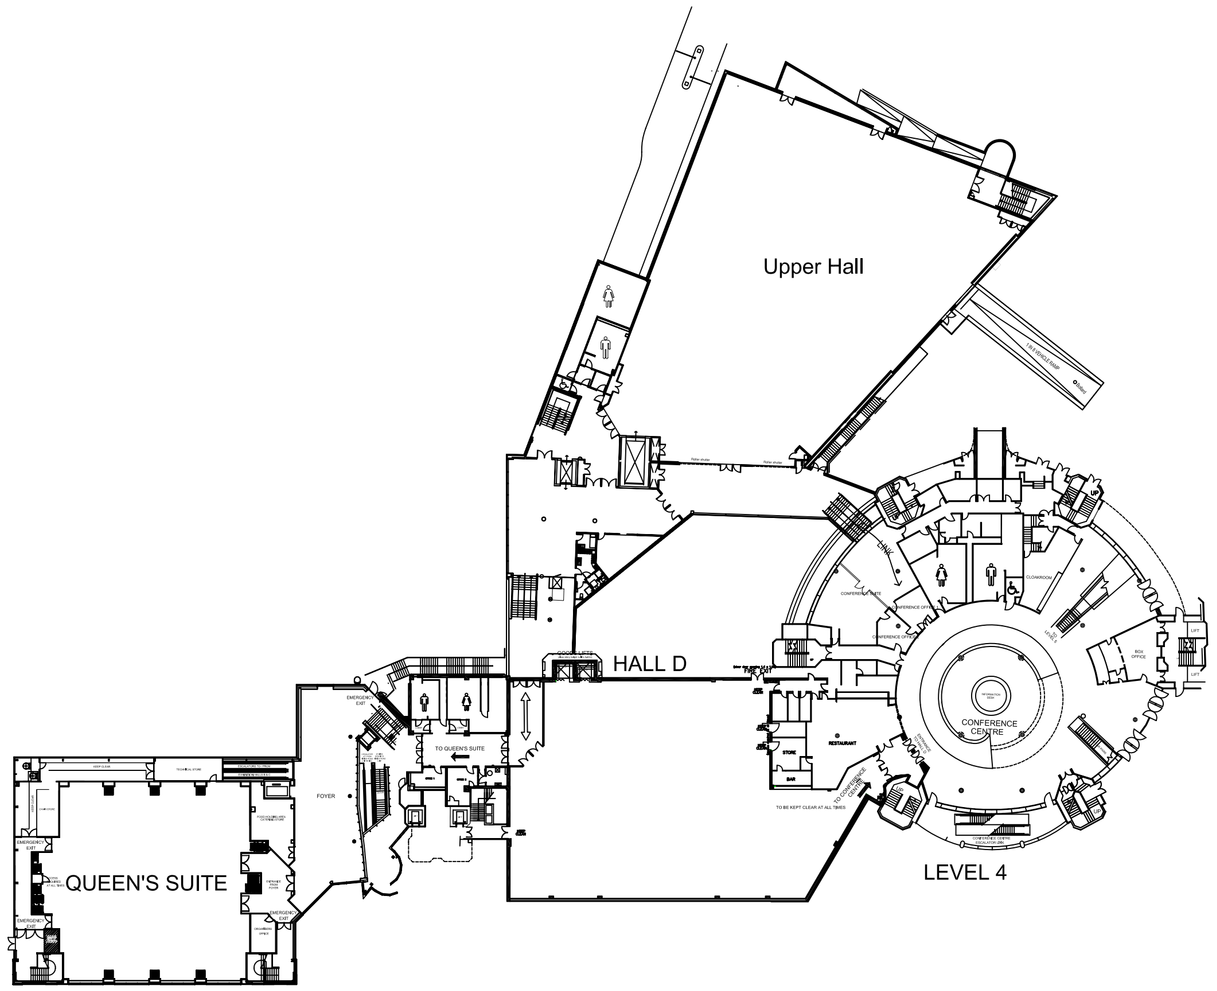

HARROGATE INTERNATIONAL CENTRE - SITE PLAN

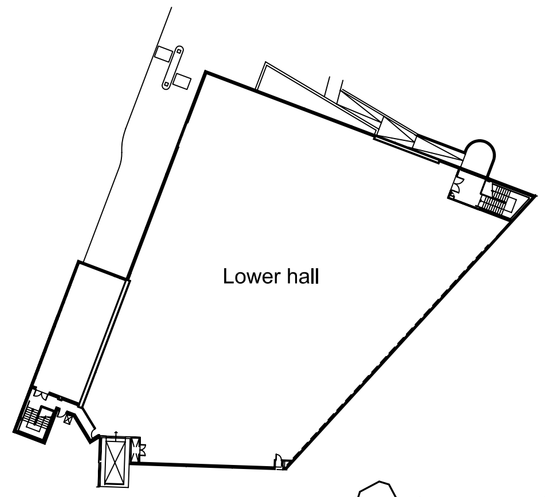

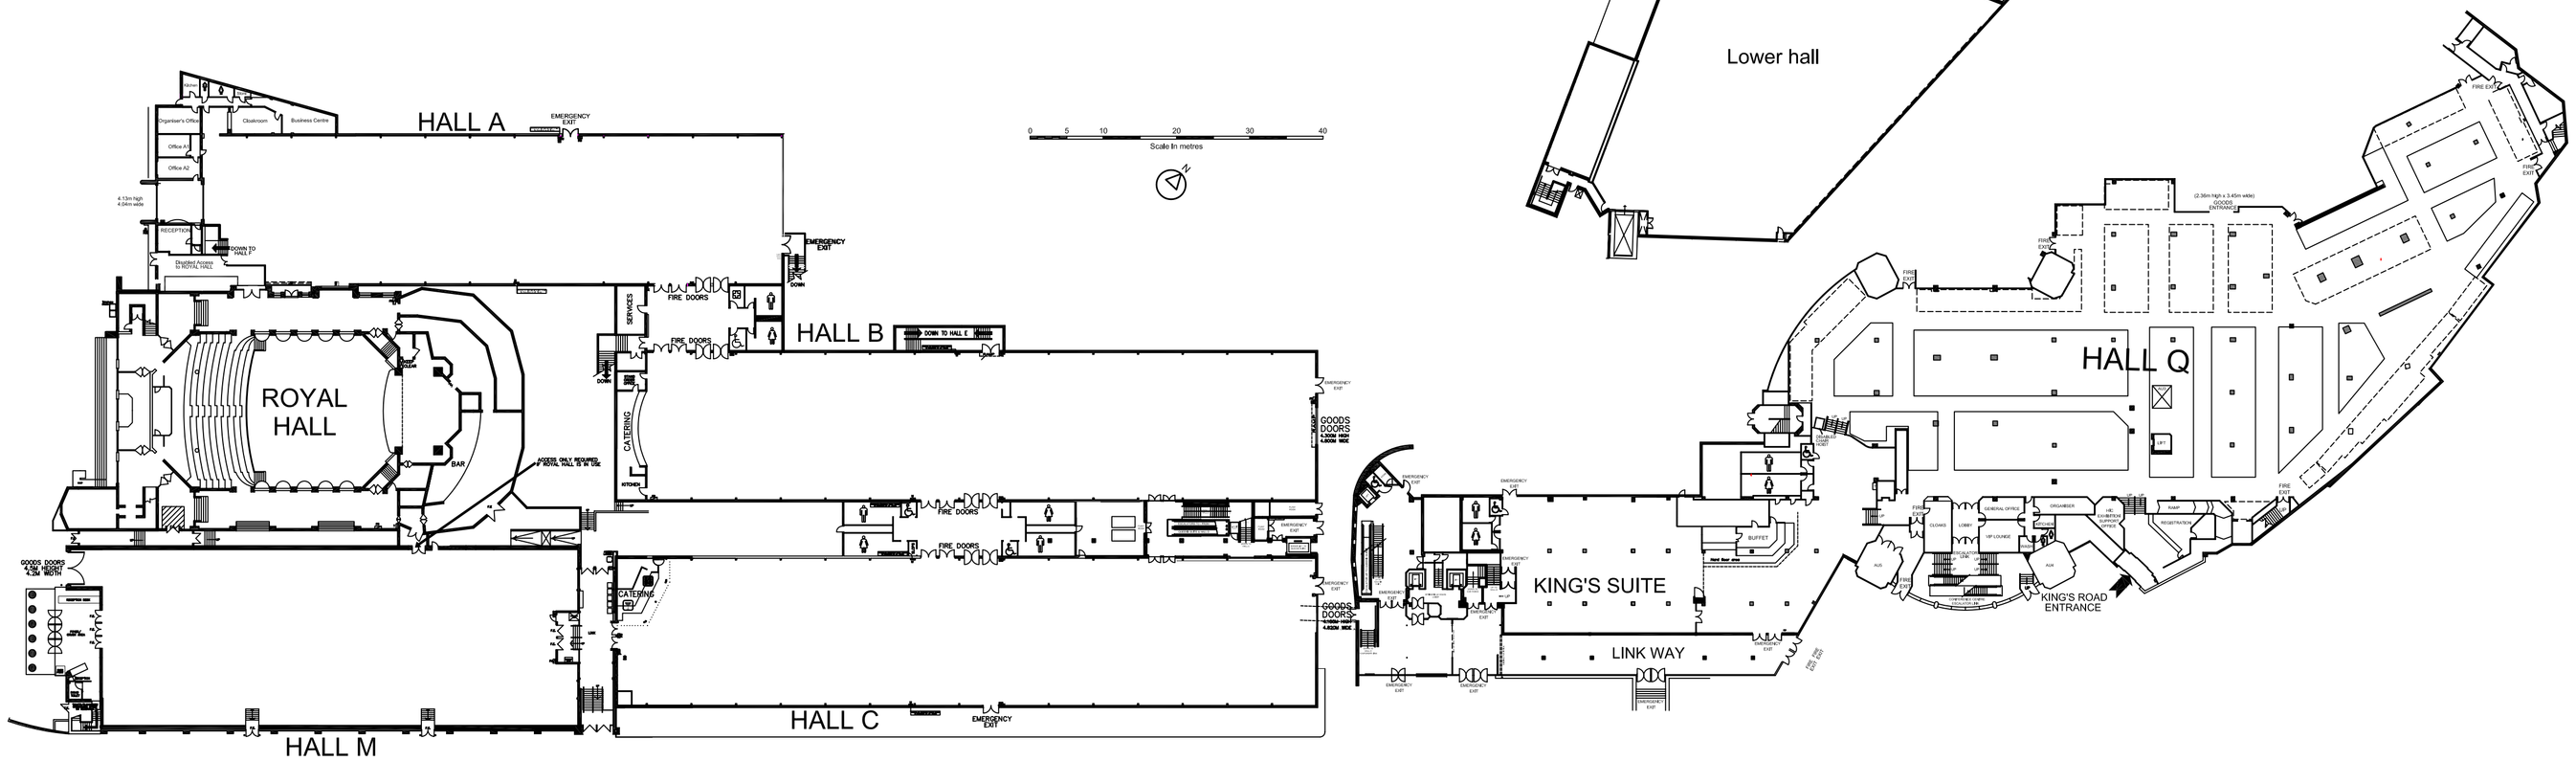

NOTE: THIS DRAWING IS NOT TO SCALE

HARROGATE INTERNATIONAL CENTRE

Initial Layout	05/07/10	1.00

ALL GANGWAYS OTHER THAN THOSE DEFINED MUST BE A MINIMUM OF 2.0 METRES

ALL GANGWAYS TO BE KEPT CLEAR AT ALL TIMES TO ALLOW WHEELCHAIR EGRESS

THIS PLAN IS FOR INFORMATION ONLY AND MUST NOT BE SCALED FROM. ALL DIMENSIONS AND DETAILS ARE FOR GUIDANCE ONLY, AND ORGANISERS / EXHIBITORS ARE ADVISED TO CHECK ON SITE TO ESTABLISH DEFINITIVE MEASUREMENTS AND ANY CLADDING OR SPECIFIC DATA. HARROGATE INTERNATIONAL CENTRE WILL NOT BE LIABLE FOR ANY LOSS FROM RELIANCE ON THIS PLAN

Title

Harrogate International Centre

Site Layout
(Showing New Halls)

Dates

Dwg. Issue:
1.00

HIC CAD Office
Alistair Muir
Tel: 01423 537435