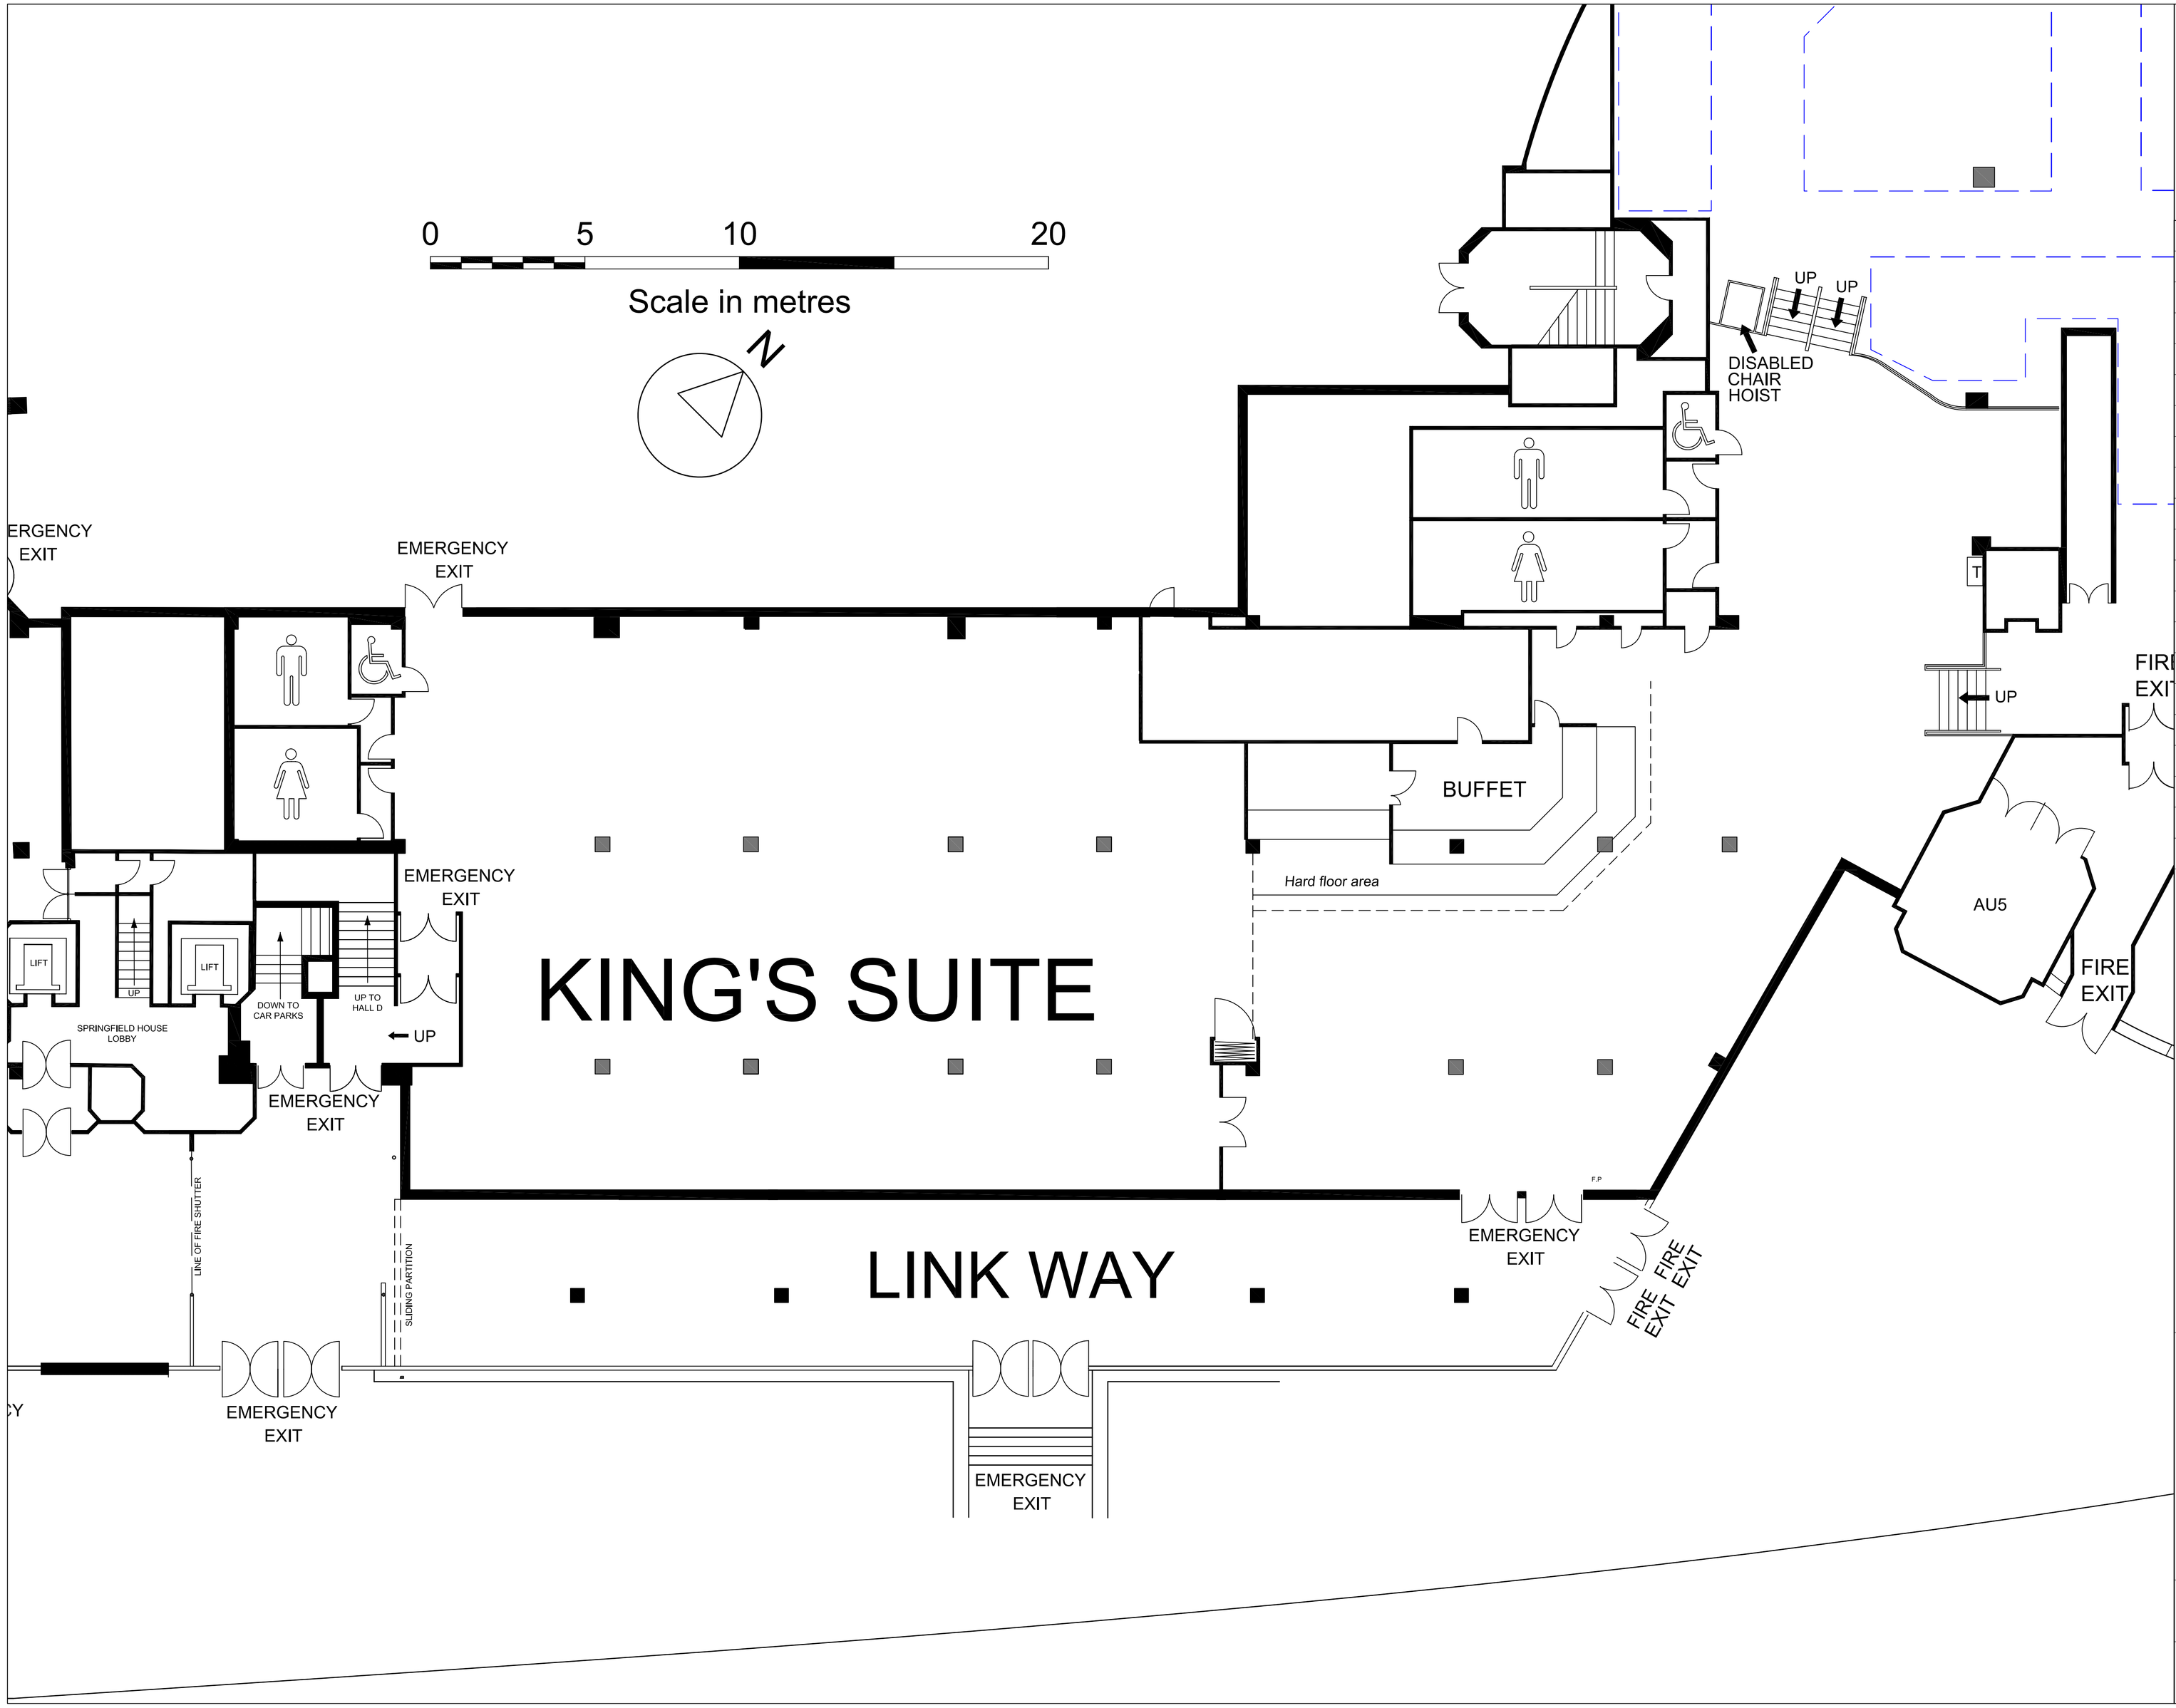

HARROGATE INTERNATIONAL CENTRE

Layout revised	
Initial Layout	29//09/08

KEY

- TELEPHONE
- FIRE POINT
- FIRE HOSE
- FIRE ALARM
- CALL POINT
- ELECTRICAL ISOLATION SWITCH
- CURTAIN
- WALL PANELS
- POST
- FASCIA
- 10 STAND NUMBER
- (8.0) STAND SIZE in sq.m.
- PILLAR

ALL GANGWAYS OTHER THAN THOSE DEFINED MUST BE A MINIMUM OF 2.0 METRES

ALL GANGWAYS TO BE KEPT CLEAR AT ALL TIMES TO ALLOW WHEELCHAIR EGRESS

THIS PLAN IS FOR INFORMATION ONLY AND MUST NOT BE SCALED FROM. ALL DIMENSIONS AND DETAILS ARE FOR GUIDANCE ONLY, AND ORGANISERS / EXHIBITORS ARE ADVISED TO CHECK ON SITE TO ESTABLISH DEFINITIVE MEASUREMENTS AND ANY CLADDING OR SPECIFIC DATA. HARROGATE INTERNATIONAL CENTRE WILL NOT BE LIABLE FOR ANY LOSS FROM RELIANCE ON THIS PLAN

Title

King's Suite

Dates

Dwg. Issue: KS 2008 1.00

Drawn by: HIC CAD Office Tel: 01423 537371